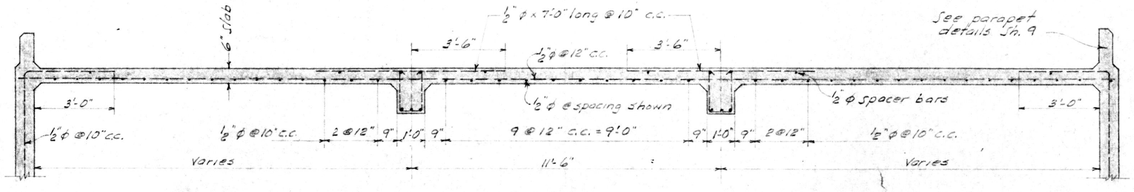

SECTION G-G
Scale ⅜" = 1'-0"

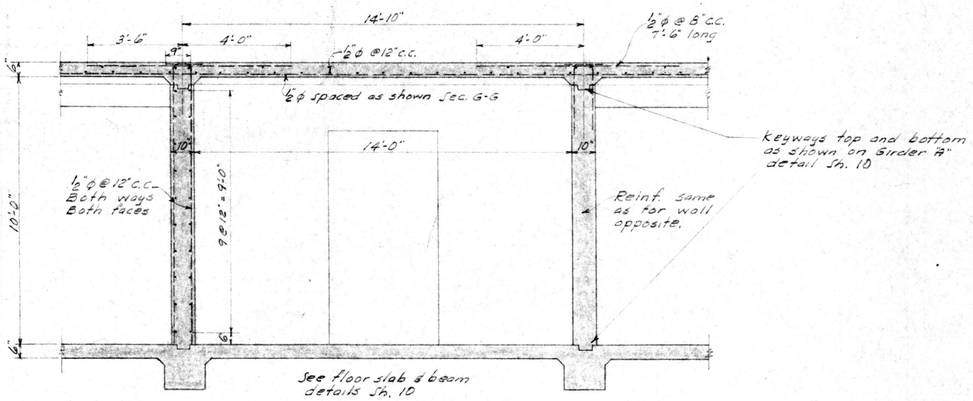

SECTION H-H
Scale ⅜" = 1'-0"

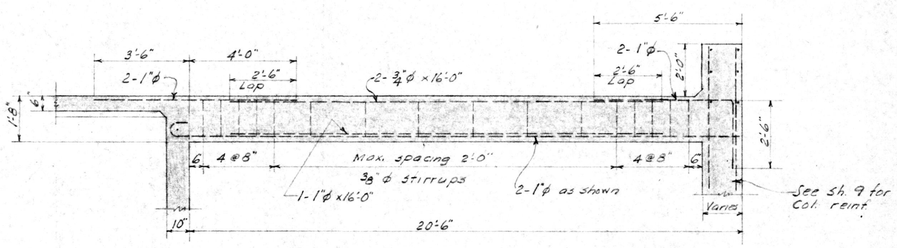

TYPICAL ROOF BEAM (4 Required)
Scale ⅜" = 1'-0"

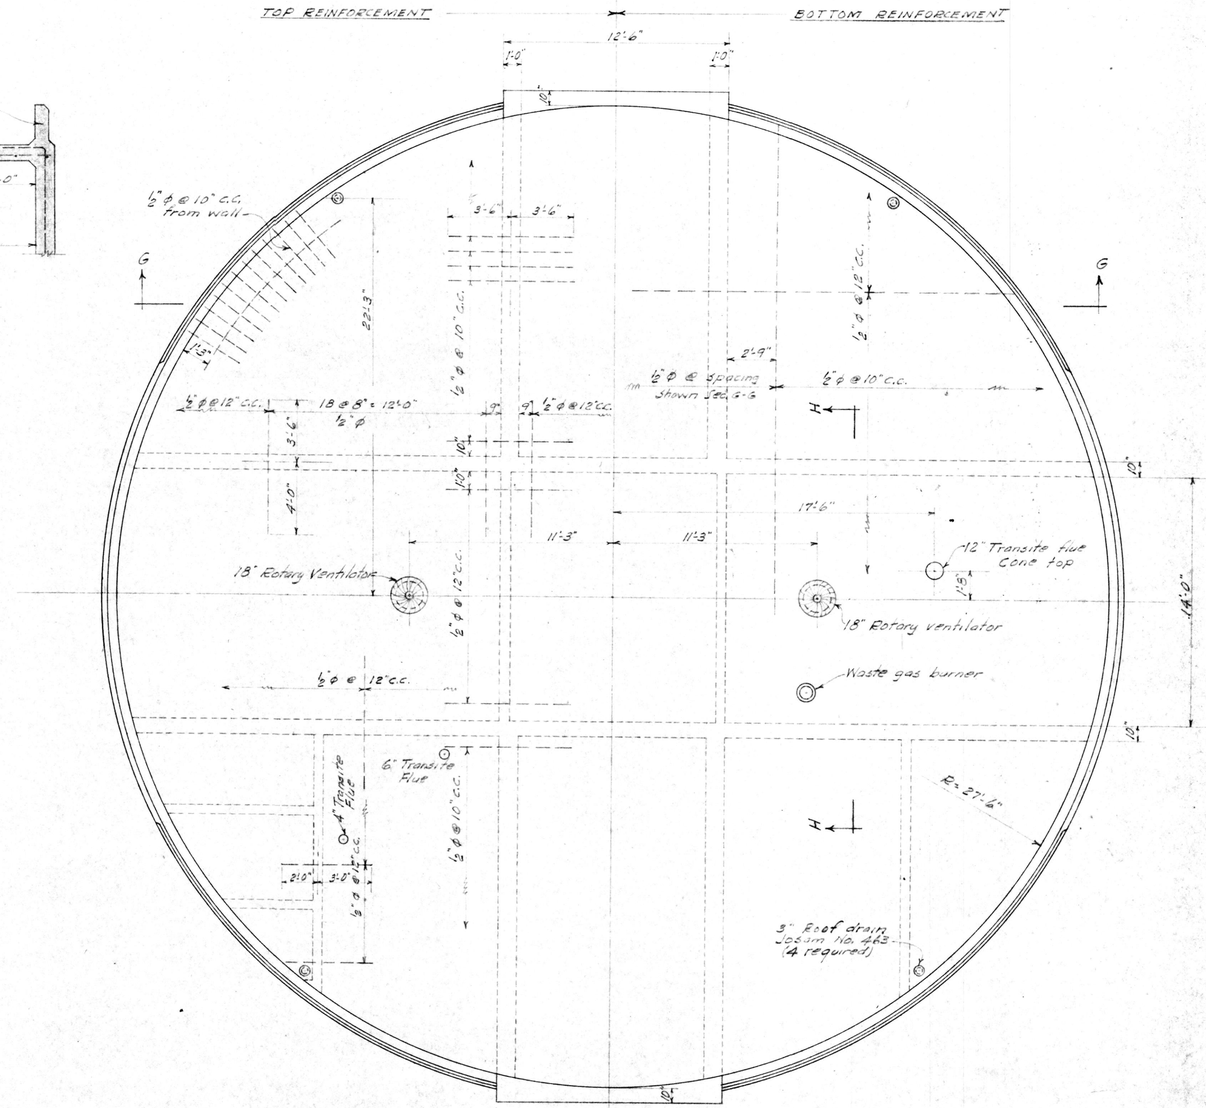

ROOF PLAN
Scale ¼" = 1'-0"

11 OF 23

ROOFING NOTE

Apply "20-year" built-up roofing consisting of 5 layers of 15# asphalt saturated felt, hot asphalt mappings and 500 #/square of gravel, together with all necessary flashing and sealing. Roof to be "Pioneer #AA-1" or equal.
The Contractor shall issue a written guarantee to the City to maintain the roof, flashing and counter-flashing in a water-tight condition for a period of two years.

CITY OF PACIFIC GROVE CALIFORNIA	
SEWAGE PUMPING & TREATMENT WORKS	
CLARIFIER - CONTROL HOUSE ROOF PLAN & STRUCTURAL DETAILS	
Alfred D. Coons - City Manager & Engineer Harry N. Jenks - Consulting Sanitary Engineer Palo Alto, California	
Drawn by: P.L.A.	Scale: As Shown
Checked by: H.N.J.	Date: January 1952

D6-08K

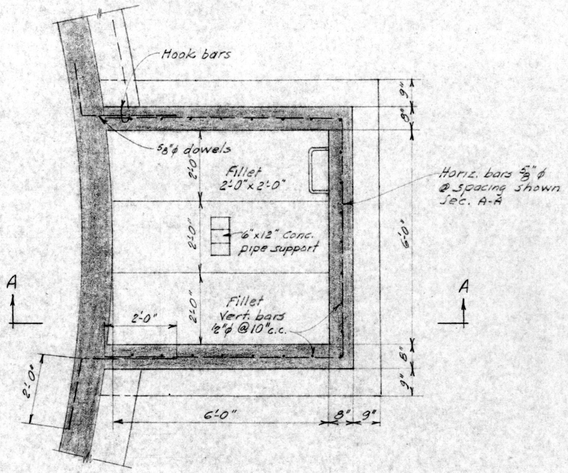

SECTIONAL PLAN
Scale 1/2" = 1'-0"

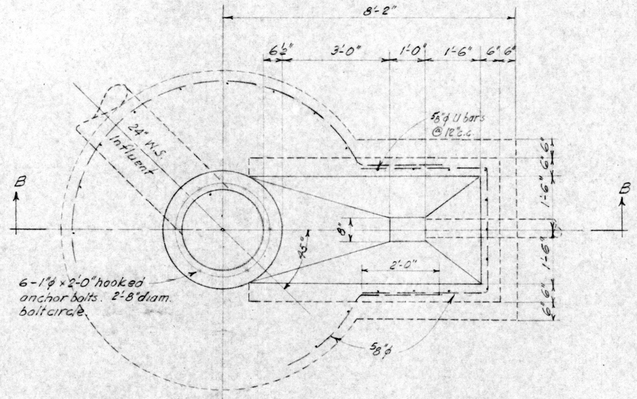

CENTER PIER PLAN
Scale 1/2" = 1'-0"

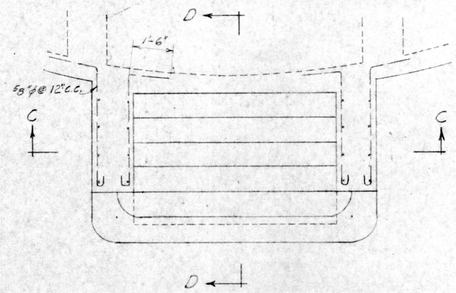

STAIR PLAN
Scale 3/8" = 1'-0"

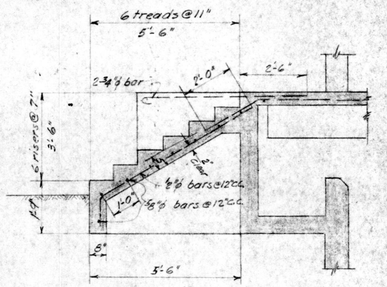

SECTION D-D
Scale 3/8" = 1'-0"

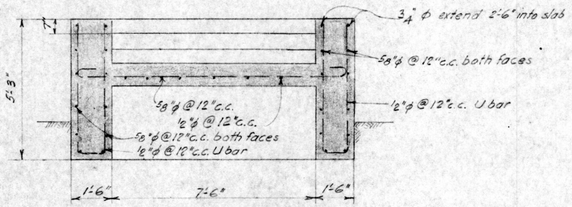

SECTION C-C
Scale 3/8" = 1'-0"

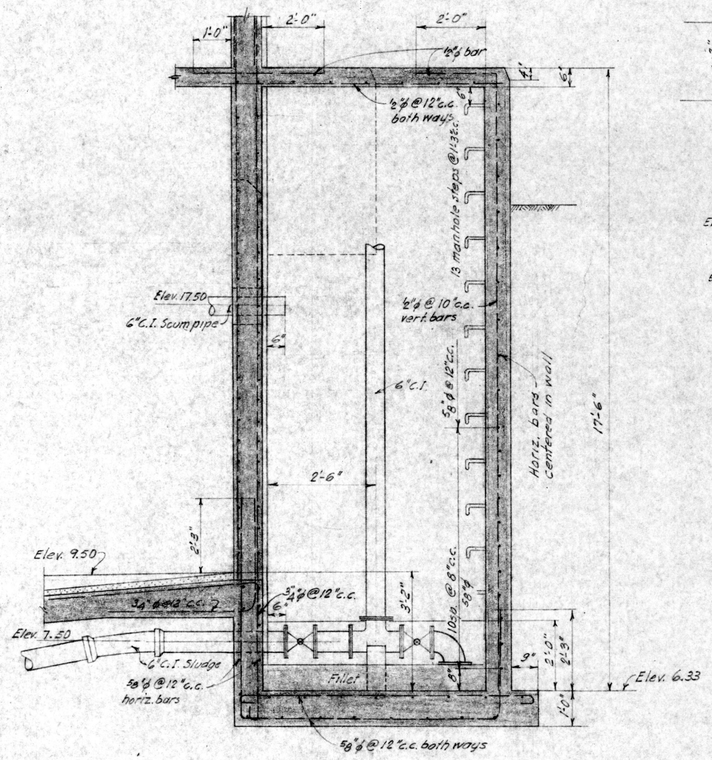

SECTION A-A
Scale 1/2" = 1'-0"

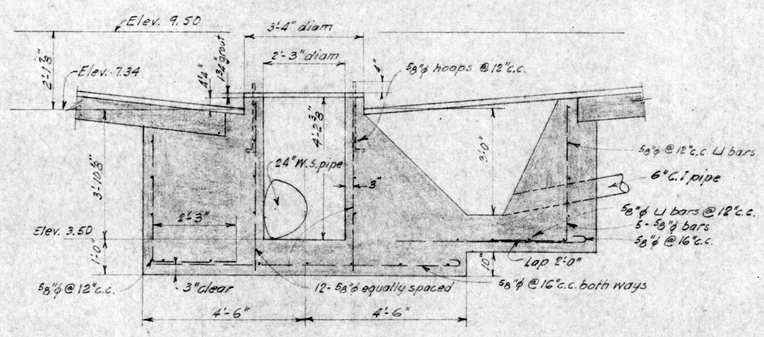

SECTION B-B
Scale 1/2" = 1'-0"

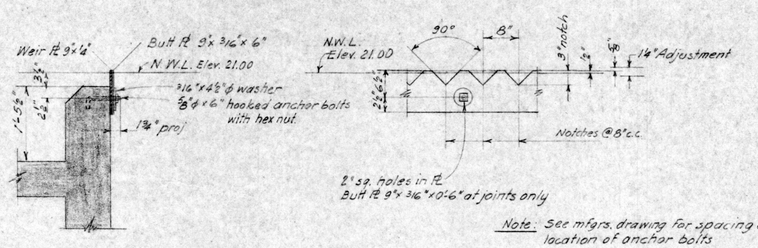

Note: See mfgrs. drawing for spacing and location of anchor bolts

EFFLUENT WEIR DETAIL
Scale 3/4" = 1'-0"

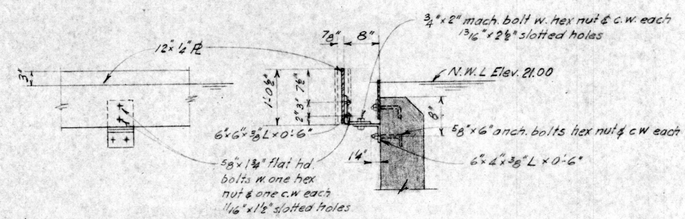

SCUM BAFFLE DETAIL
Scale 3/4" = 1'-0"

CITY OF PACIFIC GROVE
CALIFORNIA

SEWAGE PUMPING & TREATMENT WORKS

CLARIFIER - CONTROL HOUSE MISCELLANEOUS DETAILS

Alfred D. Coons - City Manager & Engineer
Harry N. Jenks - Consulting Sanitary Engineer
Palo Alto, California

Drawn by: H.S.W.	Scale: As Shown
Checked by: P.L.A.	Date: January 1952

06-08 L

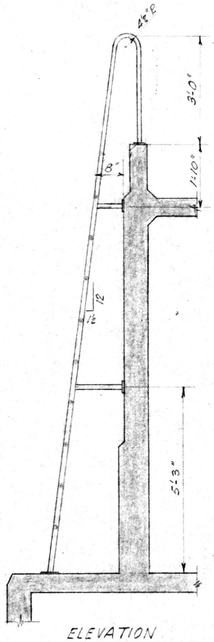

ELEVATION
Scale ½" = 1'-0"

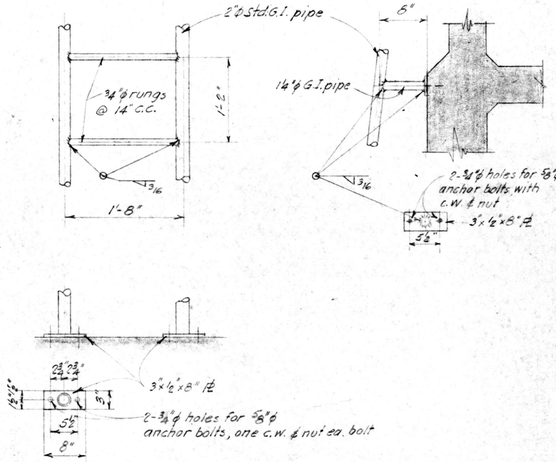

TYPICAL LADDER DETAILS
Scale 1" = 1'-0"

LADDER TO CONTROL HOUSE ROOF

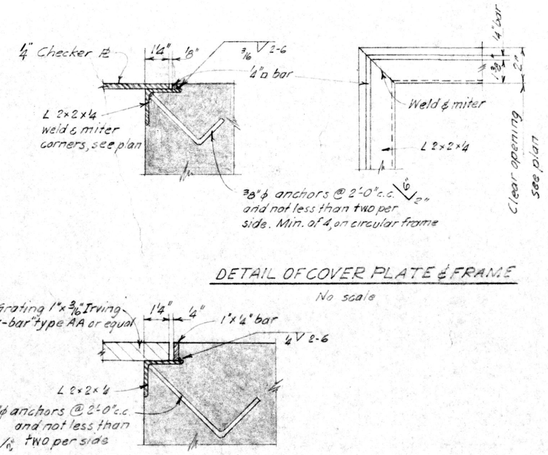

DETAIL OF COVER PLATE & FRAME
No scale

DETAIL OF GRATING & FRAME

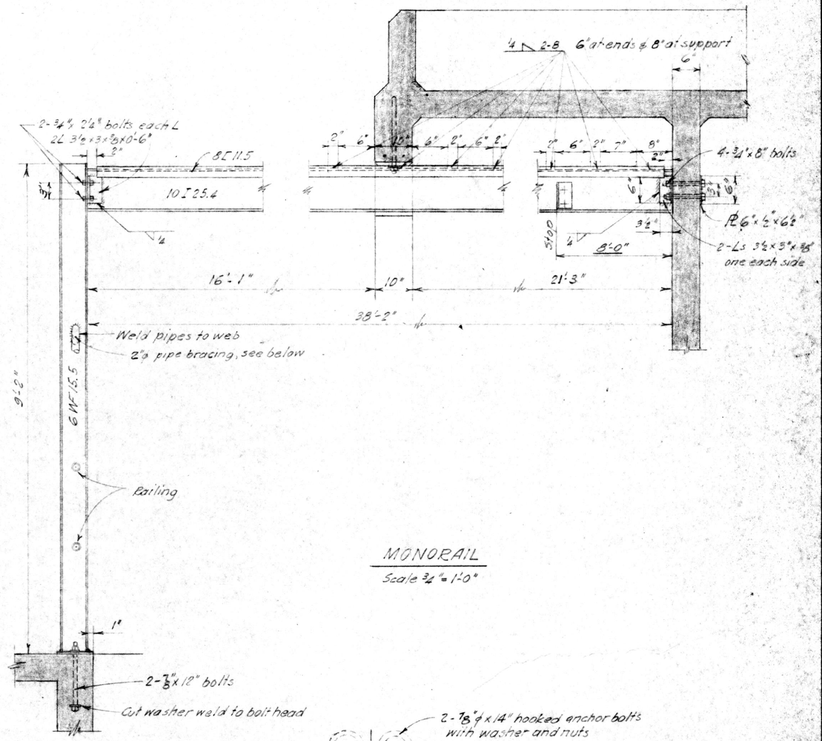

MONORAIL
Scale ¾" = 1'-0"

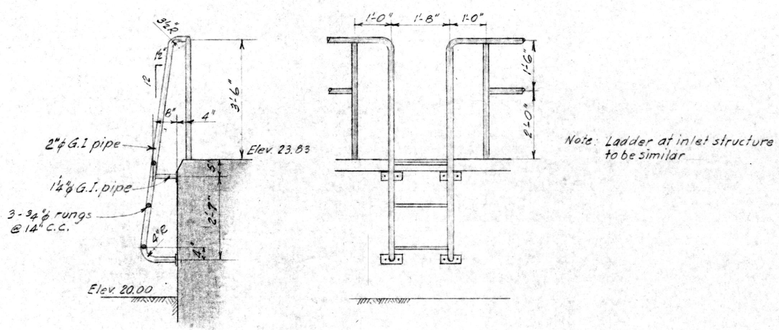

Note: Ladder at inlet structure to be similar

LADDER TO CONTROL HOUSE FLOOR
Scale ½" = 1'-0"

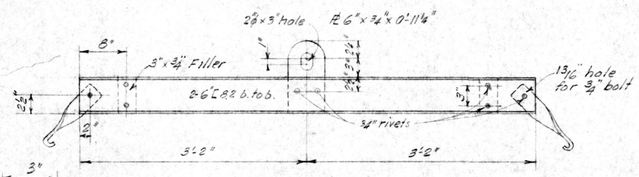

GRAPPLE FOR CHLORINE CYLINDER
Scale 1" = 1'-0"

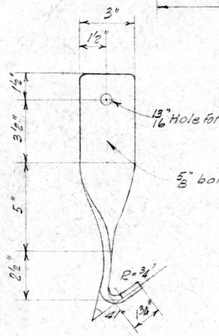

HOOK DETAIL
No scale

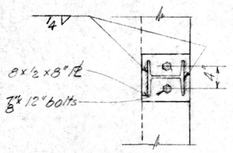

COLUMN BASE PLATE
Scale 1" = 1'-0"

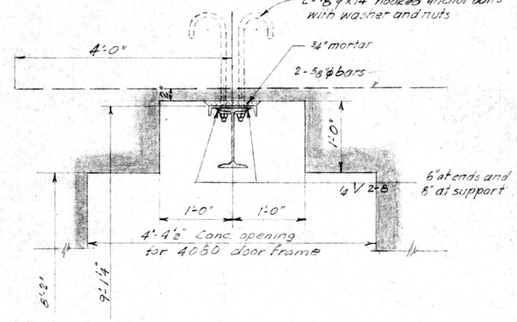

SECTION AT DOORWAY
Scale 1" = 1'-0"

WALL SUPPORT
Scale 1" = 1'-0"

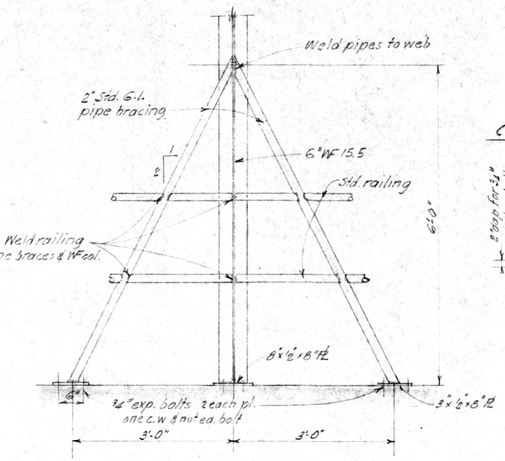

COLUMN BRACING
Scale ¾" = 1'-0"

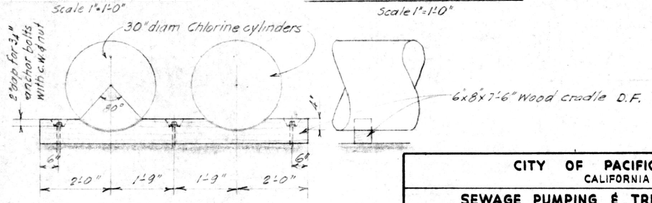

WOOD CRADLE DETAIL FOR CHLORINE CYLINDERS

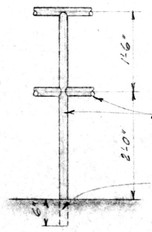

TYPICAL PIPE RAILING
Scale ¾" = 1'-0"

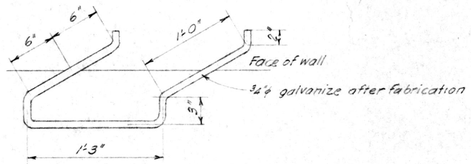

MANHOLE STEP DETAIL
No scale

CITY OF PACIFIC GROVE
CALIFORNIA

SEWAGE PUMPING & TREATMENT WORKS

MISCELLANEOUS DETAILS

Alfred D. Coons - City Manager & Engineer
Harry N. Jenks - Consulting Sanitary Engineer
Palo Alto, California

Drawn by: H.S.W.	Scale: As Shown
Checked by: P.L.A.	Date: January 1952

06-08 m

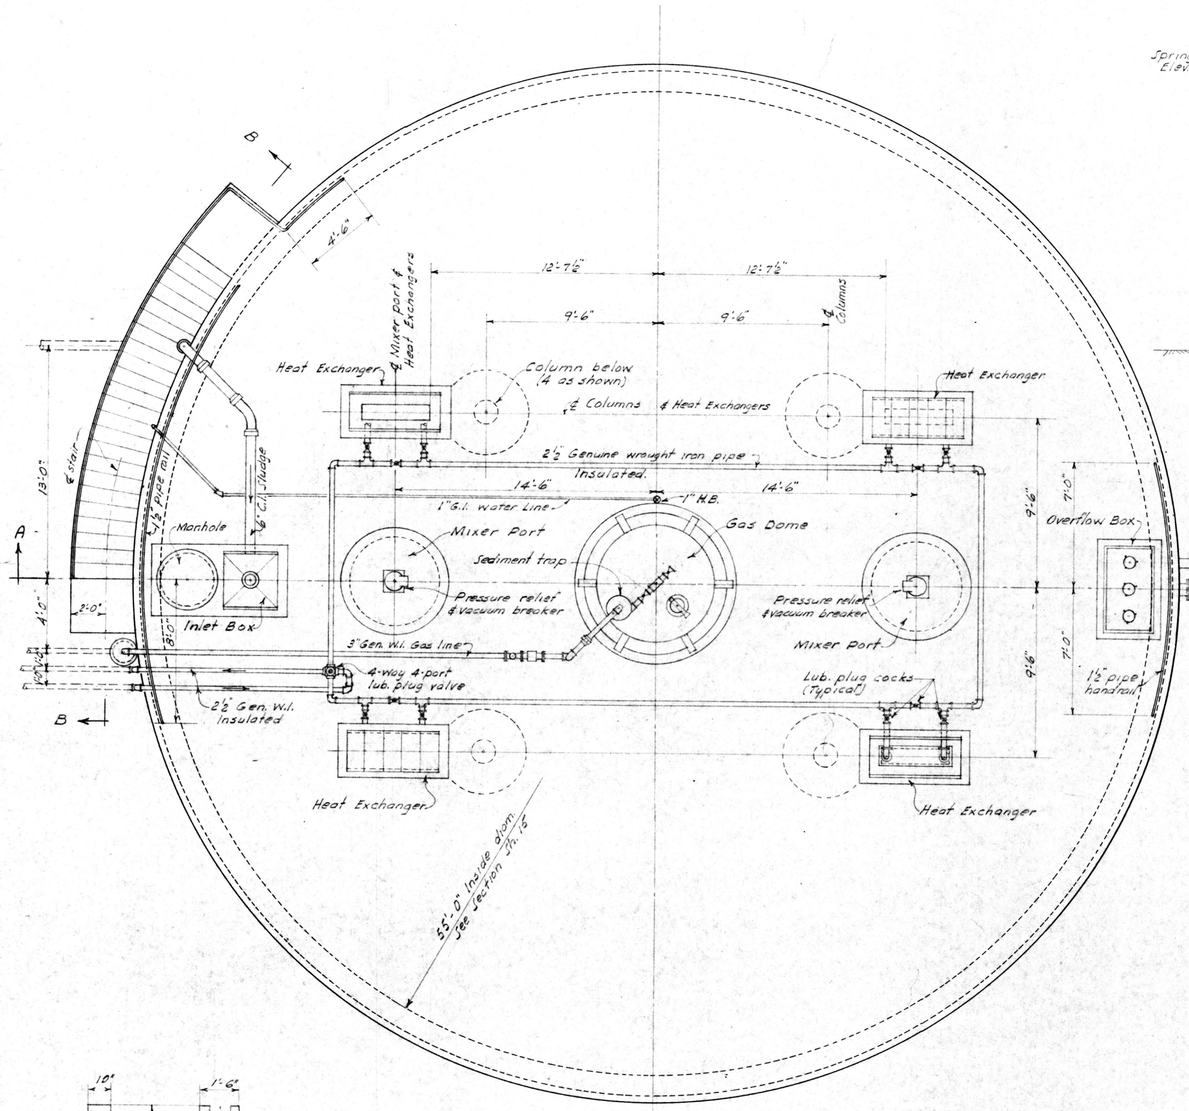

DIGESTER ROOF PLAN
Scale ¼" = 1'-0"

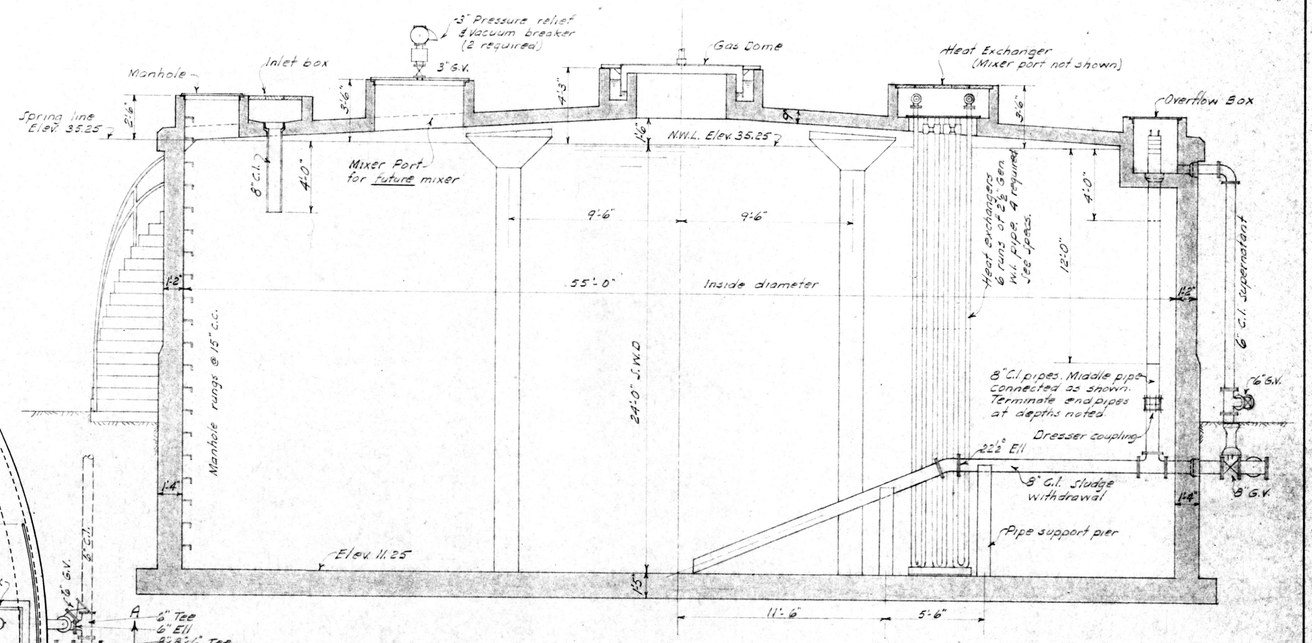

SECTION A-A
Scale ¼" = 1'-0"

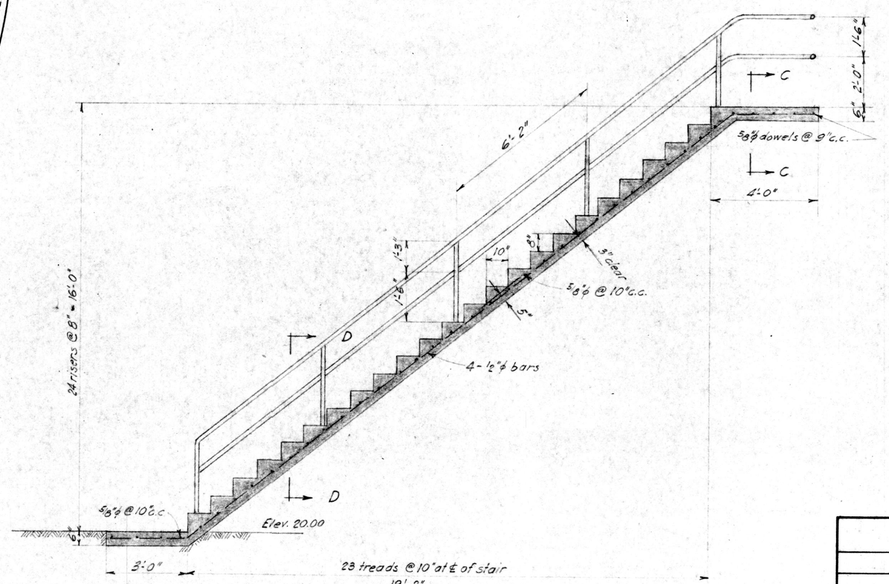

SECTION B-B

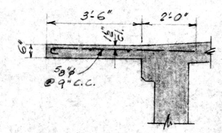

SECTION C-C

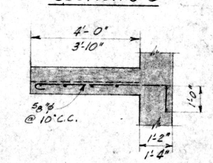

SECTION D-D

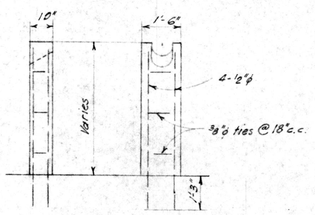

TYPICAL PIPE SUPPORT

NOTE: The Contractor shall demonstrate to the satisfaction of the Engineer the water-tightness and gas tightness of the sludge digestion tank; and shall correct and eliminate any and all leakage.

14 OF 23

CITY OF PACIFIC GROVE
CALIFORNIA

SEWAGE PUMPING & TREATMENT WORKS

SLUDGE DIGESTER ROOF PLAN & SECTION

Alfred D. Coons - City Manager & Engineer
Harry N. Jenks - Consulting Sanitary Engineer
Palo Alto, California

Drawn by: P.L.A.	Scale: As Shown
Checked by: H.N.J.	Date: January 1952

D6-08N

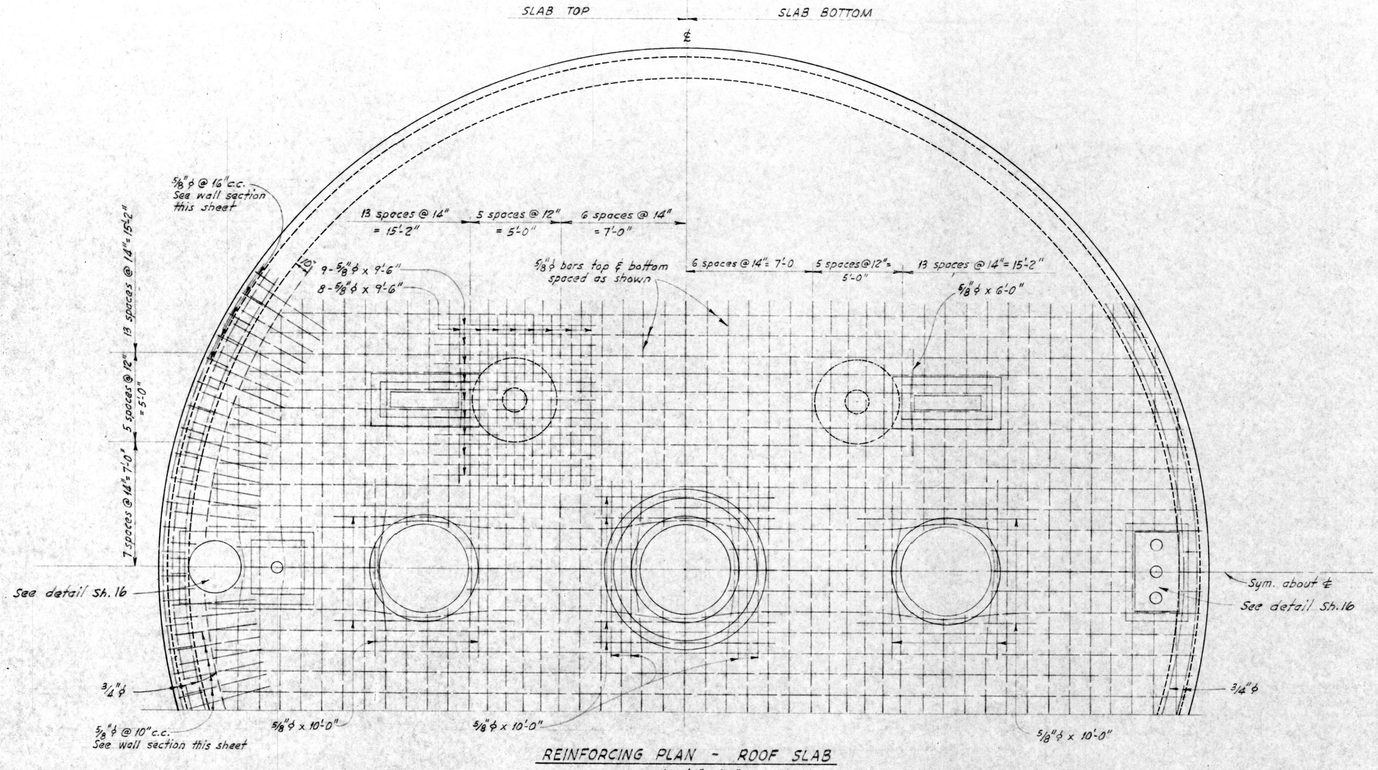

REINFORCING PLAN - ROOF SLAB

Scale: 1/4" = 1'-0"

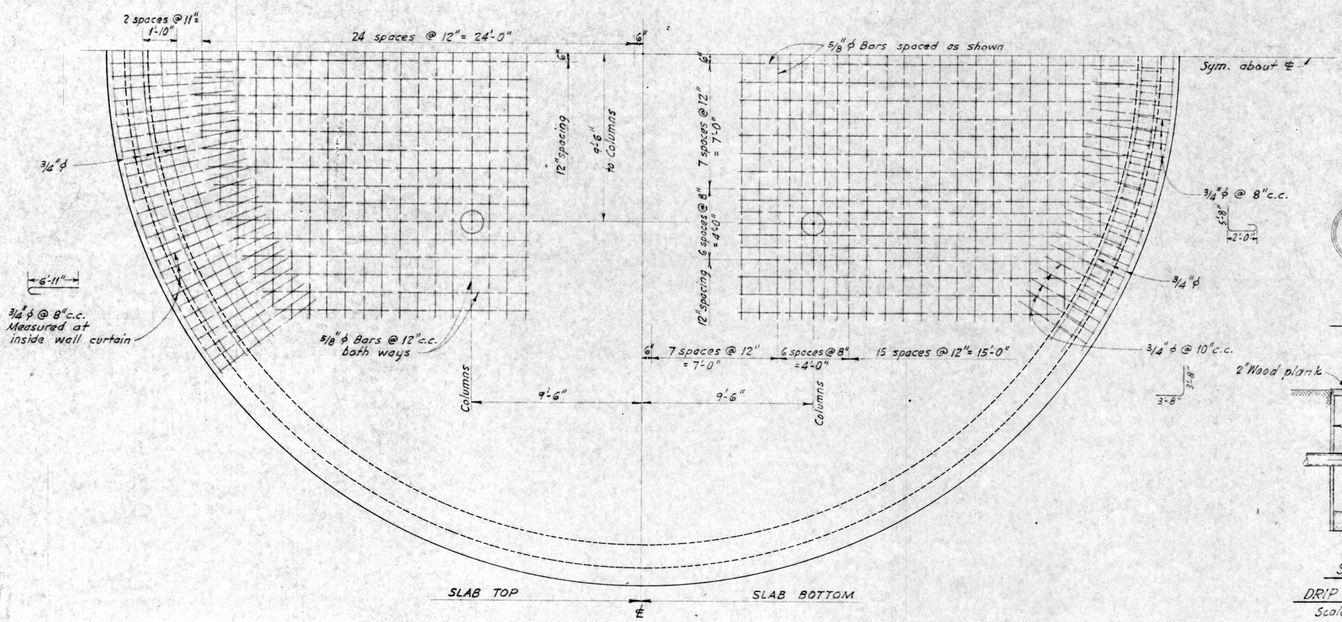

REINFORCING PLAN - BASE SLAB

Scale: 1/2" = 1'-0"

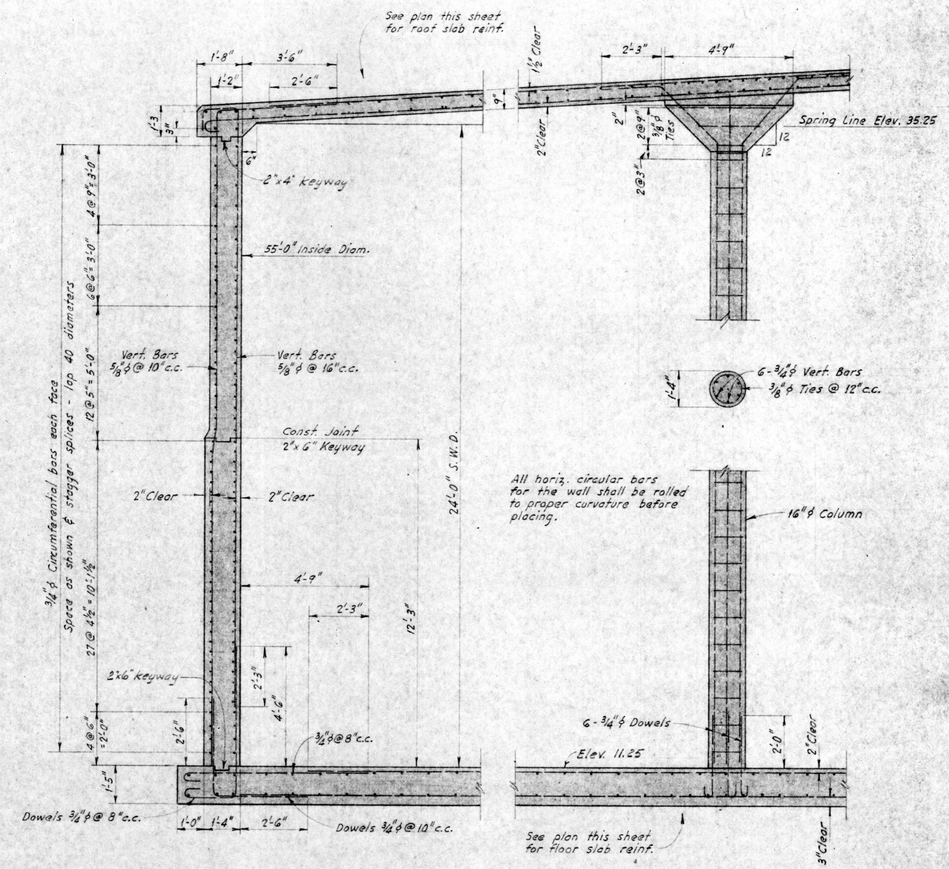

TYPICAL WALL SECTION

Scale: 3/8" = 1'-0"

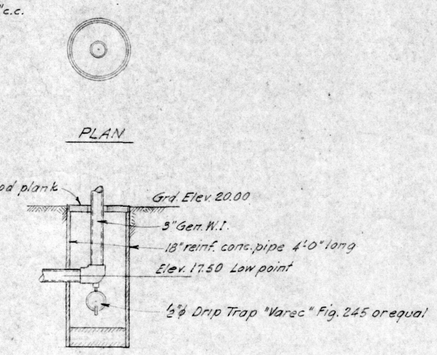

SECTION

DRIP TRAP BOX

Scale 1/2" = 1'-0"

15 OF 23

CITY OF PACIFIC GROVE
CALIFORNIA

SEWAGE PUMPING & TREATMENT WORKS

SLUDGE DIGESTER STRUCTURAL PLANS & SECTIONS

Alfred D. Coons - City Manager & Engineer
Harry N. Jenks - Consulting Sanitary Engineer
Palo Alto, California

Drawn by: G.E.P.	Scale: As Shown
Checked by: P.L.A.	Date: January 1952

D6-080